

PLANNING

© 2024 RAAMP

- Notes
1. This drawing has been prepared in accordance with the scope of RAAMP's appointment with its client and is subject to the terms and conditions of that appointment. RAAMP accepts no liability for any use of this document other than by its client and only for the purposes for which it was prepared and provided.
 2. If received electronically it is the recipients responsibility to print to correct scale. Only written dimensions should be used.
 3. Where applicable Ordnance Survey (c) Crown Copyright 2023
All rights reserved.

4. DEMARCATION STUDS TO PARKING BAYS:
- 100mm DIAMETER
 - SUPPLIER: KENT STAINLESS LTD
 - PRODUCT: KENT DEMARCATION STUDS KDRS 100
 - MATERIAL: 316 STAINLESS STEEL
 - FINISH: SATIN FINISH 320 GRIT POLISHED
5. CONTACT:
- LONDON OFFICE
 - KENT STAINLESS LTD
 - 100 HORSEFERRY ROAD
 - LONDON
 - E14 8DY
 - FREEPHONE: 0800 376 8377
 - <https://www.kentstainless.com>

NOTE	Issue for planning	YT	AR	09/09/24
NOTE	Submitted for planning, subsequently advised by Medway Planning department 01/08/24, previous planning submissions (by others) to be withdrawn and landscape planning condition to be reworded by Medway planning, prior to resubmission. Confirmed 22/08/24.	YT	AR	31/07/24 01/08/24 22/08/24
NOTE	Issue for planning:	YT	AR	31/07/24
P1	First preliminary issue	YT	AR	28/06/24
Rev	Description	By	CB	Date



**REVILL ARCHITECTS
AND
MASTER PLANNERS**


T: 07436 393167
E: andrerevill@raamp.co.uk




Client	MEDWAY DEVELOPMENT COMPANY LTD	
Project	CHATHAM WATERFRONT RIBA STAGE 4	
Title	LANDSCAPE DETAIL PLAN PARKING DEMARCATION STAINLESS STEEL DISCS LAYOUT	
Status	Drawn By	PM/Checked by
PRELIMINARY	YT	AR

Job Ref	Scale @ A3	Date Created
RAAMP	NTS / 1:20@A3	28/06/24


RAAMP Drawing / Figure Number	Rev
18.037-RAAMP-V1-00-DR-L-605-S3-P1	

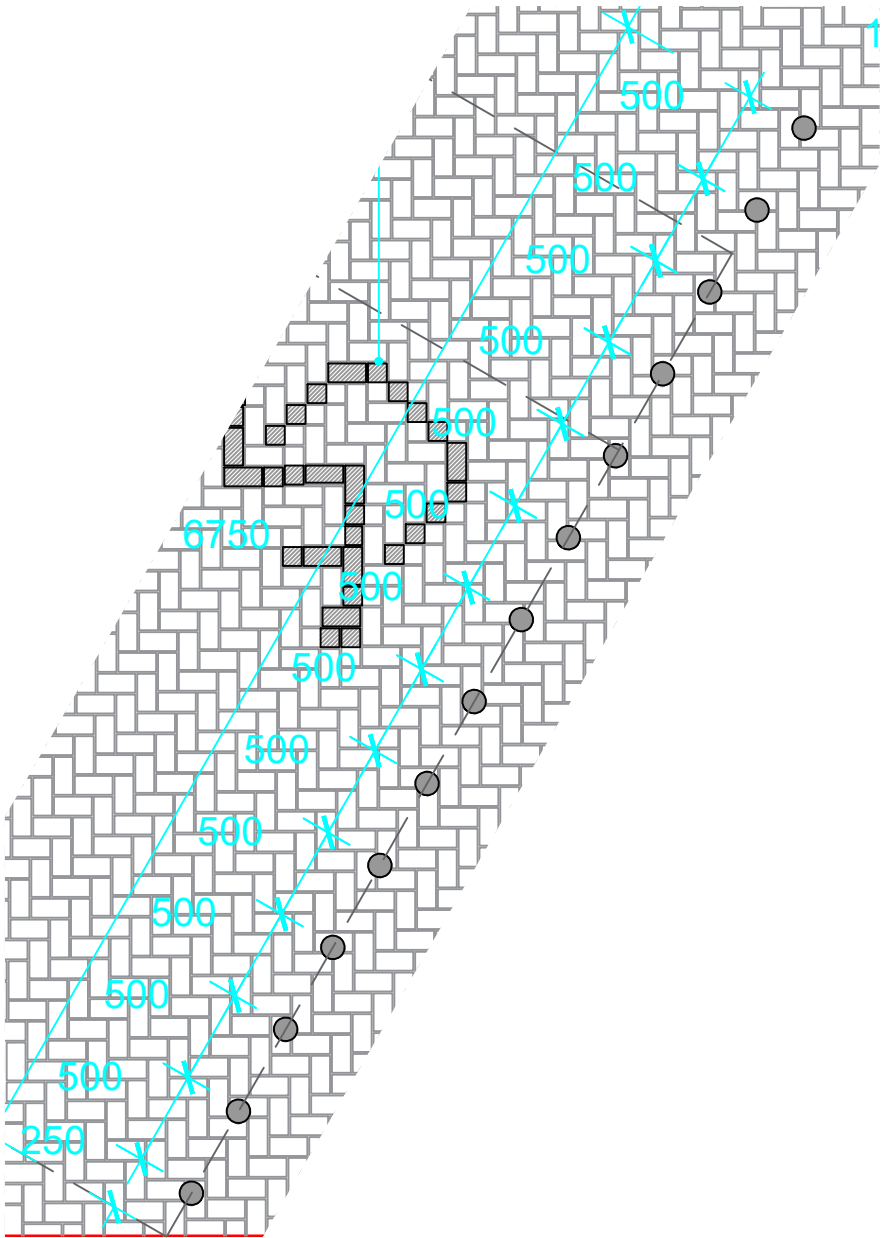

01 DEMARCATION STUD: ACCESSIBLE CAR PARKING SPACE:
605 SETTING-OUT SCALE: 1:20

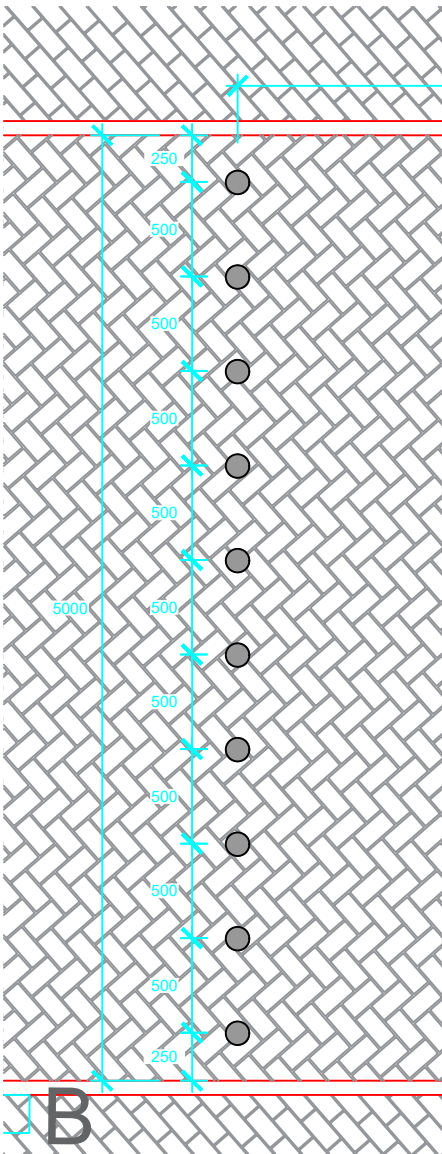

02 DEMARCATION STUD: TYPICAL CAR PARKING SPACE:
605 SETTING-OUT SCALE: 1:20

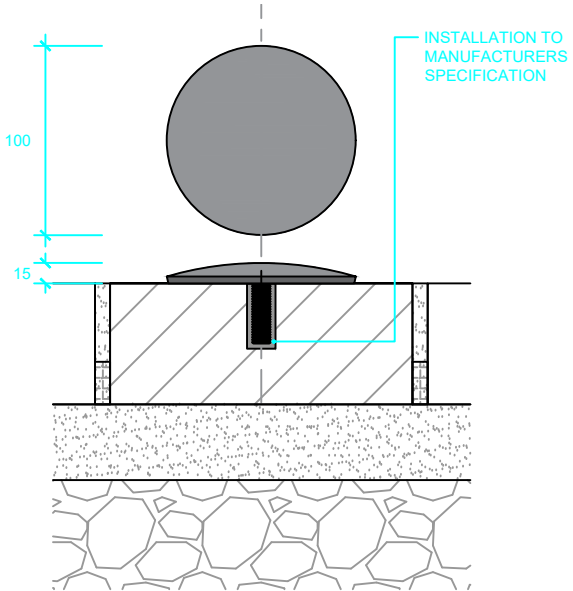

03 DEMARCATION STUD - TYPICAL DETAIL
605 PLAN/SECTION NOT TO SCALE